FilmL.A., Inc.
1201 W. 5th Street, Suite T-800
Los Angeles, CA 90017
t: (213)977-8600 - f: (213)977-8601
www.filmla.com

Summary Information

Permit No: F00056467 **Type of Permit:** FILMING **Release Date:** 09/26/2012

Production Company CBS CORPORATION CSI: CRIME SCENE INVESTIGATION

Insured Company Name CBS CORPORATION CSI: CRIME SCENE INVESTIGATION

Contact Phone No. 1 818-733-4039
818-733-4039
Contact Phone No. 2 818-733-2102
4024 RADFORD AVE
Fax STUDIO CITY, California 91608
Address

Production Title CSI

Type of Production TV Drama

Producer Louis Milito

Director Louis Milito

1st AD Stacy Murphy

Production Manager Steven Felder

FilmL.A. Coordinator Yulizza Ramirez

Location Manager Paul Wilson
Primary Phone Mobile - 310-701-6110
Secondary Phone Office - 818-733-2182

Location Assistant Rich Streeter
Primary Phone Mobile - 323-219-2778
Secondary Phone Office - 818-733-2182

Fees

Posting 1800	$414.00
Notification Charge	$625.00
FILMLA FILM APPLICATION FEE	$625.00
LA CITY LANE AND STREET CLOSURE FEE	$312.00
LA CITY FIRE DEPARTMENT SPOT CHECK SURCHARGE	$85.00

Total Permit Fee $2,061.00

Number of Locations 1

NOT A PERMIT

Permit #F00056467

FilmL.A., Inc.
1201 W. 5th Street, Suite T-800
Los Angeles, CA 90017
t: (213)977-8600 - f: (213)977-8601
www.filmla.com

Summary Information — Location

Permit Number	F00056467	**Location Manager**	Paul Wilson
Production Company	CBS CORPORATION CSI: CRIME SCE...	Primary Phone	Mobile - 310-701-6110
Insured Company	CBS CORPORATION CSI: CRIME SCE...	Secondary Phone	Office - 818-733-2182
Production Title	CSI		

Location Address 1831 W Washington Blvd, Los Angeles, CA, 90007

Location Name ROSEDALE CEMETARY

Location Type Cemetary

Location Description Privately-owned and operated cemetary.

Film Dates 9/27/2012 - 9/27/2012 06:00 - 02:00 1 day

Open or Closed to the Public Open

Generic Conditions
All travel lanes and bike lanes shall be closed per the WATCH manual.
Community Survey Obtained
Must Maintain 5' Clearance on Sidewalks/Walkways
Must maintain local/emergency access
No cast or crew parking on area streets
No interference with vehicular or pedestrian traffic
Notify LAPD Rampart Division (213) 484-3400 and comm. (213) 978-6552 1/2 hour prior to any gunfire, brandishing weapons and/or special effects.
Number of uniformed officers listed on the permit is a minimum requirement. Permittee remains responsible for deploying a sufficient number of uniformed officers to provide traffic and crowd control to ensure the safety of the film crew and the public.
Uniformed officers shall have a copy of the film permit in their possession and are required to confirm that all traffic control signage devices are in place.

Please see attached document Normandie btw Washington & Venice 200' ES Curb CSI LAS VEGAS.pdf

Equipment on Location

Type	Quantity
5 or 10 ton trucks	5
Beebe light/Nite sun	1
Cast/Crew vehicles	85
Condors	1
Cranes	1
Cube Trucks	3
Generator	3
Honey Wagons	1
Motor Homes	1
Picture vehicles	15
Portable restrooms	1
Scissor Lifts	1
Semi Trucks	7
Stakebed Trucks	5
Trailers	12
Vans	5

Personnel on Location

Type	Quantity
Cast	8
Crew	75
Extras	45
Off-Duty/Retired LAPD Officer(s)	2

Filming Activities Atmospheric Smoke Effects; Camera on sticks; Drive ups & away; Emergency vehicles with flashing lights; Equipment on property; Equipment on sidewalk only.; Exterior Dialogue; Exterior establishing shots; Handheld equipment; Intermittent pedestrian control; Intermittent traffic control - 2 minutes standard;

NOT A PERMIT

FilmL.A., Inc.
1201 W. 5th Street, Suite T-800
Los Angeles, CA 90017
t: (213)977-8600 - f: (213)977-8601
www.filmla.com

Summary Information — Location

Permit Number	F00056467	**Location Manager**	Paul Wilson
Production Company	CBS CORPORATION CSI: CRIME SCE...	Primary Phone	Mobile - 310-701-6110
Insured Company	CBS CORPORATION CSI: CRIME SCE...	Secondary Phone	Office - 818-733-2182
Production Title	CSI		

Gunfire

Shot Type	Load Type	No. Takes Per Day	No. Times Per Take
Exterior Single Shot	1/2 load	6 - 10	6 - 10

Jurisdiction **Political:** Los Angeles City - Council District 01 **Police:** Los Angeles Police Department **Fire:** Los Angeles City

Thomas Guide **Page:** 633 **Grid:** J5

Approvals

FILMLA. CLOSURES	Joshua Mingo
LOS ANGELES CITY DEPARTMENT OF PUBLIC WORKS	Janice Takimoto
LOS ANGELES POLICE DEPARTMENT	Melissa Hernandez

Parking

Base Camp Location Type : Other Location	1324 S Normandie Ave, Los Angeles, CA, 90006	**Crew Parking** Location Type : Filming Location

Posting "No Parking" signs N/S WASHINGTON BLVD., WALTON AVE - NORMANDIE AVE

Approximate Footage 1501 - 1800 **Log Number** 43201

Date(s) 9/27/2012 to 9/27/2012 **Time(s)** 06:00 to 02:00

Lane / Full Closure E/S CURB LANE NORMANDIE AVE., 200' MIDWAY BETWEEN WASHINGTON BLVD AND VENICE BLVD

Approximate Footage 0 - 300

Date(s) 9/27/2012 to 9/27/2012 **Time(s)** 18:00 to 02:00

NO PERMIT

Permit #F00056467

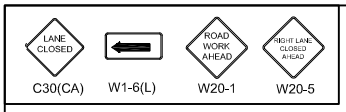

TRAFFIC CONTROL FOR:
CBS PROD
"CSI LAS VEGAS"
FILMING

FILM L.A.
YULIZZA RAMIREZ

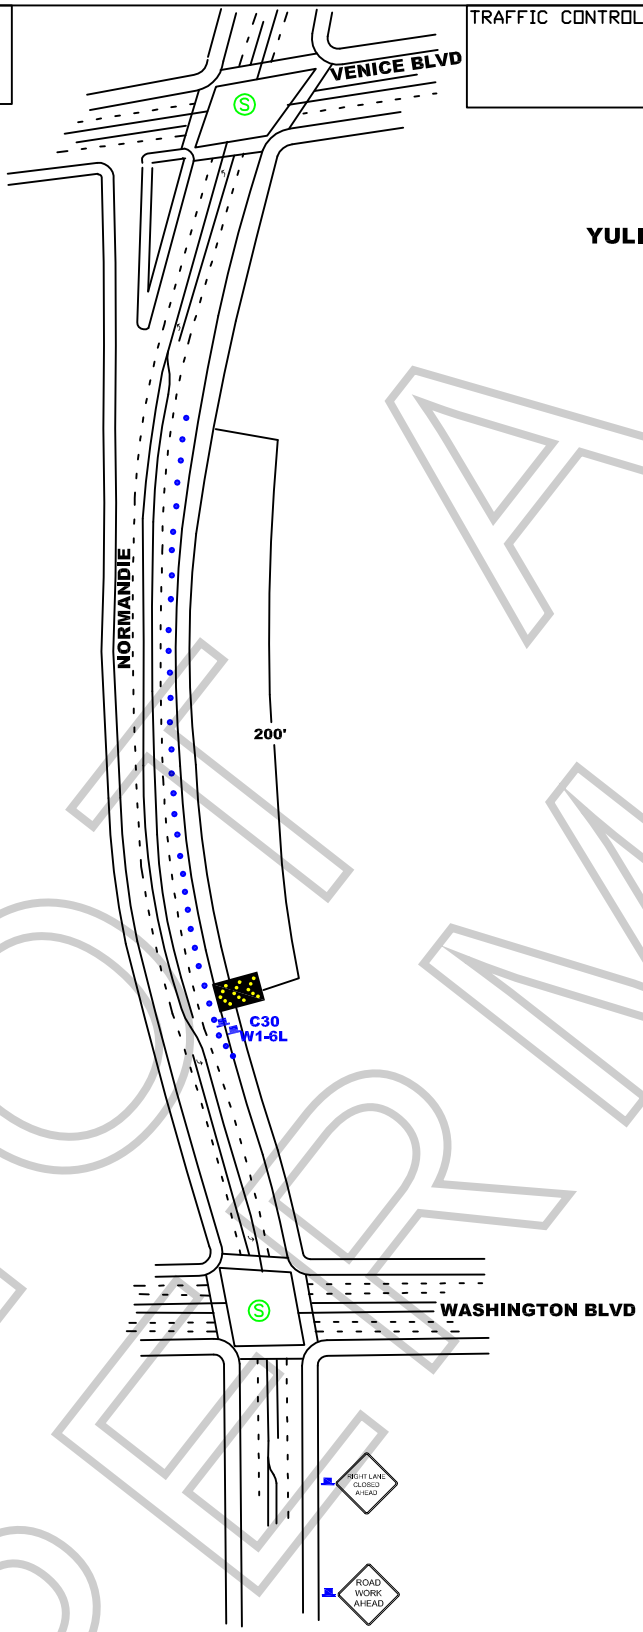

ALL TRAFFIC CONTROL WILL BE INSTALLED AND CONFORM TO THE MUTCD AND WATCH MINIMUM REQUIREMENTS

NOT A PERMIT

WORK ZONE TRAFFIC CONTROL PLAN GENERAL NOTES

1. DATE/TIME: 9-27-12 FROM 18:00 HOURS TO 02:00 HOURS.
2. ALL SIGNING, STRIPING, AND TRAFFIC CONTROL DEVICES SHALL CONFORM TO THE (CURRENT) STATE OF CALIFORNIA DEPARTMENT OF TRANSPORTATION (CALTRANS) STANDARD PLANS AND STANDARD SPECIFICATIONS, CALIFORNIA MUTCD, AND ANY ADDENDUMS THERETO, AND AS SHOWN ON THESE PLANS, SYMBOLS AND ABBREVIATIONS USED ARE SHOWN ON CALTRANS STANDARD PLANS A10A&B, A20A-D, AND A24A-E.
3. THERE WILL BE NO INTERFERENCE WITH TRAFFIC SIGNALS OR CROSSWALKS.
4. CONES WILL BE 28" MINIMUM HEIGHT AND HAVE REFLECTORIZED SLEEVES FOR NIGHT WORK.
5. POLICE WILL DIRECT TRAFFIC IF NECESSARY.

JCL BARRIDADE COMPANY.
2334 E. EIGHTH ST., CA 90021
Ph: (213) 622-9775
Fax: (213) 622-9790
CA Lic # 805357
TRAFFIC PLAN DRAWN BY:
ISMAEL RODRIGUEZ

PROJECT LOCATION:
NORMANDIE
FROM WASHINGTON TO VENICE
CITY OF LOS ANGELES, CA

LOCATION CONTACT:
PAUL WILSON
MOBILE #: 310.701.6610

Project	Sheet
Date	1 OF 1
Scale: N.T.S.	